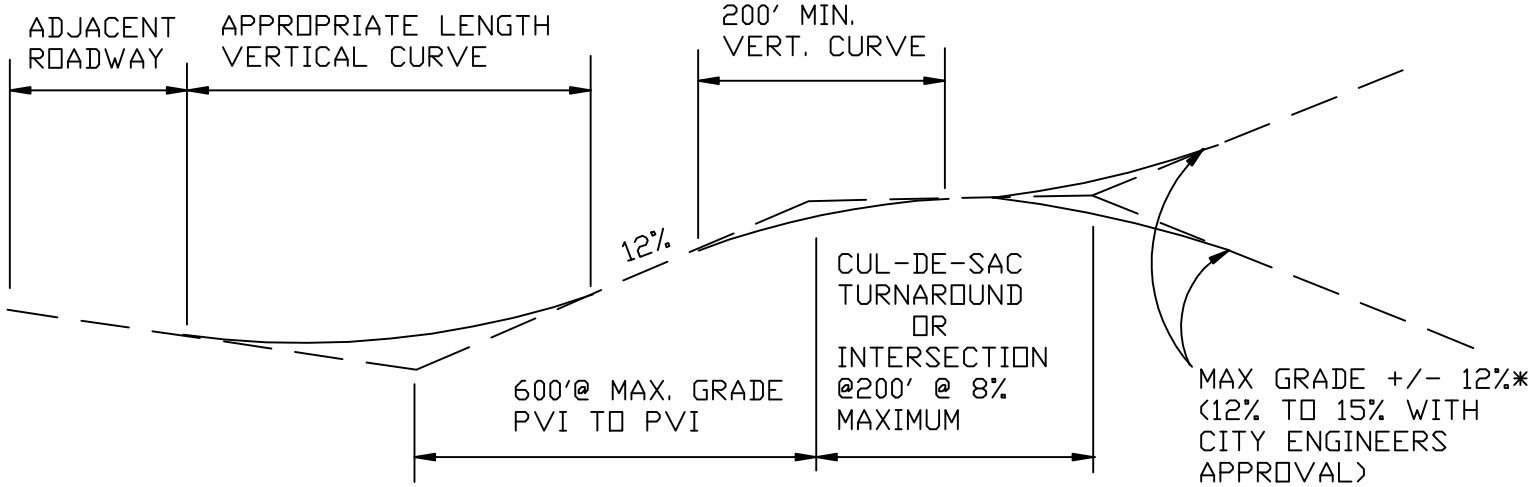


* SEE CODE SECTON 18.80 FOR EXCEPTIONS

CITY OF EDMONDS

STANDARD DETAIL

**TYPICAL STREET PROFILE**

| REVISIONS | APPROVED BY | DATE |
|---|---|---|
| | | |

| DATE | SCALE | DWG NO. |
|---|---|---|
| 7/24/01 | NTS | E-2.2 |

1890–1990