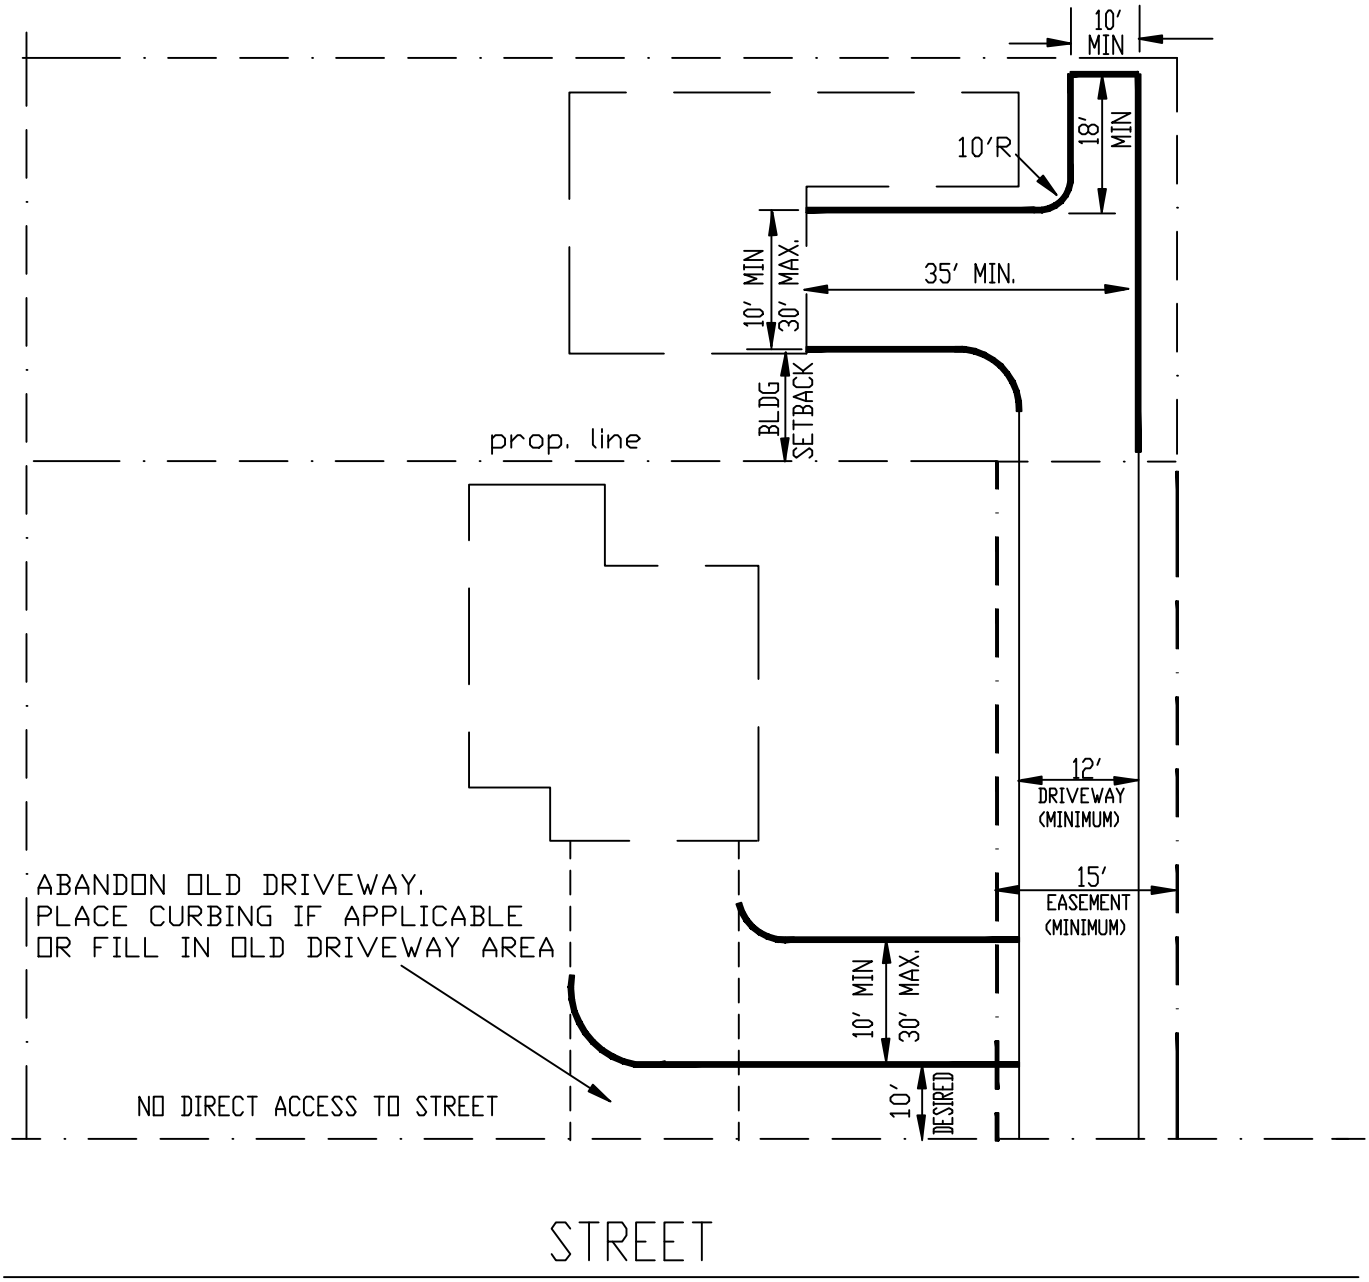


CITY OF EDMONDS

1890–1990

| REVISIONS | | STANDARD DETAIL | | |
|---|---|---|---|---|
| APPROVED BY | DATE | TYPICAL ALTERNATE DRIVEWAY CONCEPTS FOR ON-SITE TURN AROUNDS (1-2 LOT SHORT PLATS) | | |
| D. GEBERT | 04/2/07 | | | |
| | | DATE 7/24/01 | SCALE NTS | DWG NO. E2.6.1 |