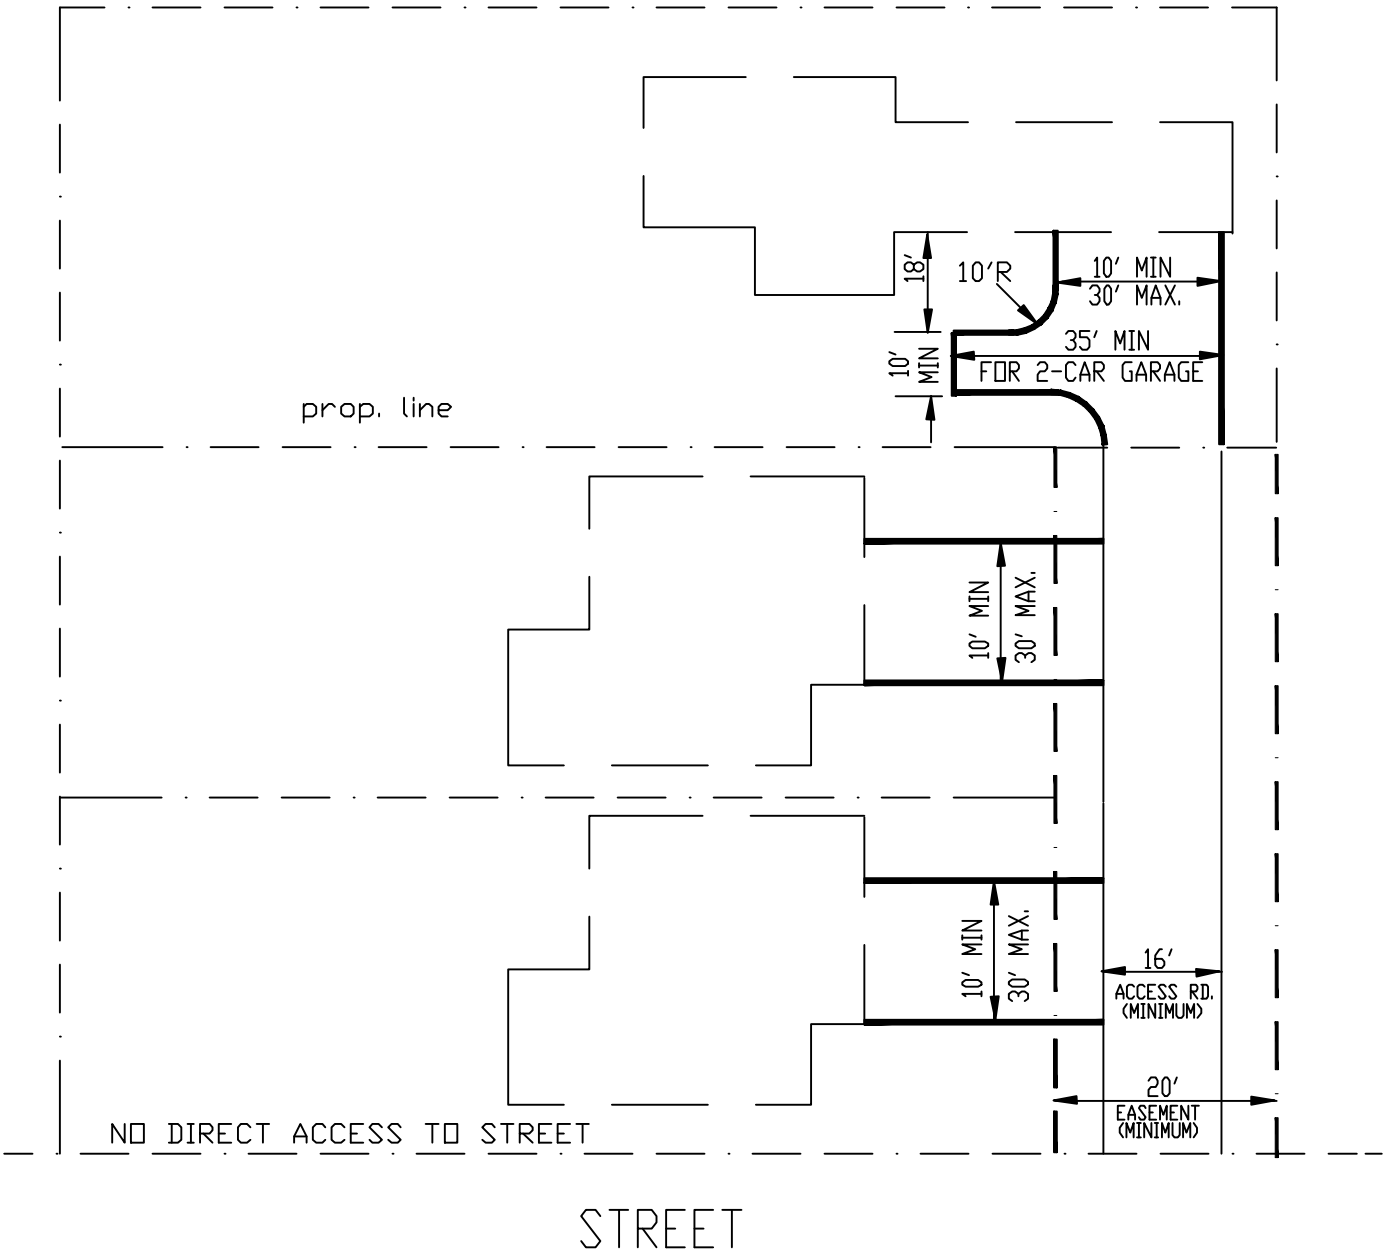

CITY OF EDMONDS

1890–1990

REVISIONS		STANDARD DETAIL		
APPROVED BY	DATE	TYPICAL ACCESS ROADS CONCEPTS FOR ON-SITE TURN AROUNDS (3-4 LOT SHORT PLATS)		
D. GEBERT	04/2/07			
		DATE 7/24/01	SCALE NTS	DWG NO. E2.6.2