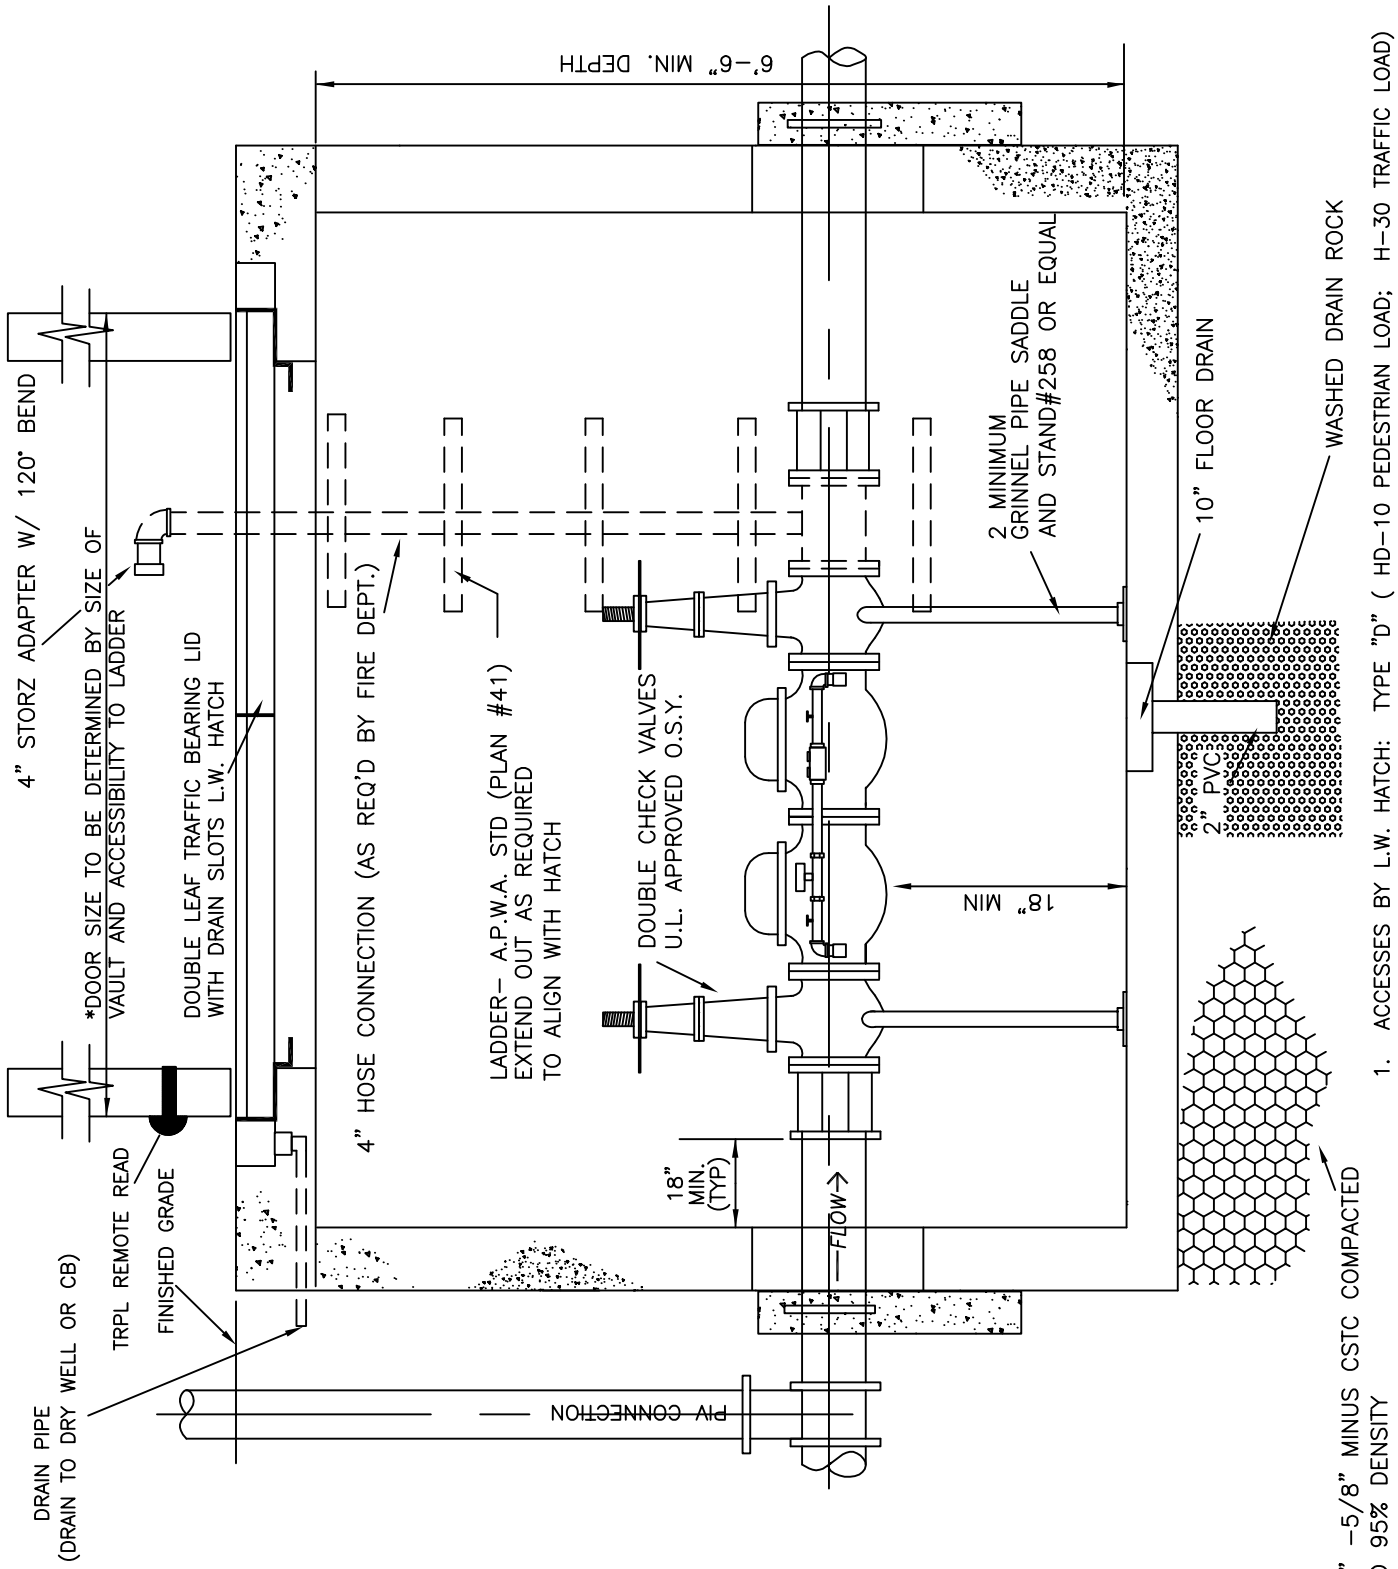

1. ACCESSES BY L.W. HATCH: TYPE "D" (HD-10 PEDESTRIAN LOAD; H-30 TRAFFIC LOAD) WITH SIDE OUTLET GUTTER DRAIN.
2. VAULT COVER GUTTER DRAIN SHALL CONNECT TO A DRY WELL OR CATCH BASIN.

1890–1990

CITY OF EDMONDS

REVISIONS	
APPROVED BY	DATE
D. GEBERT	6/16/03
D. GEBERT	10/6/03
D. GEBERT	4/2/07

STANDARD DETAIL

DOUBLE CHECK DETECTOR ASSEMBLY (DCDA) PROFILE (COMMERCIAL MULTI-FAMILY)

DATE	SCALE	DWG NO.
7/24/01	NTS	E7.8.1