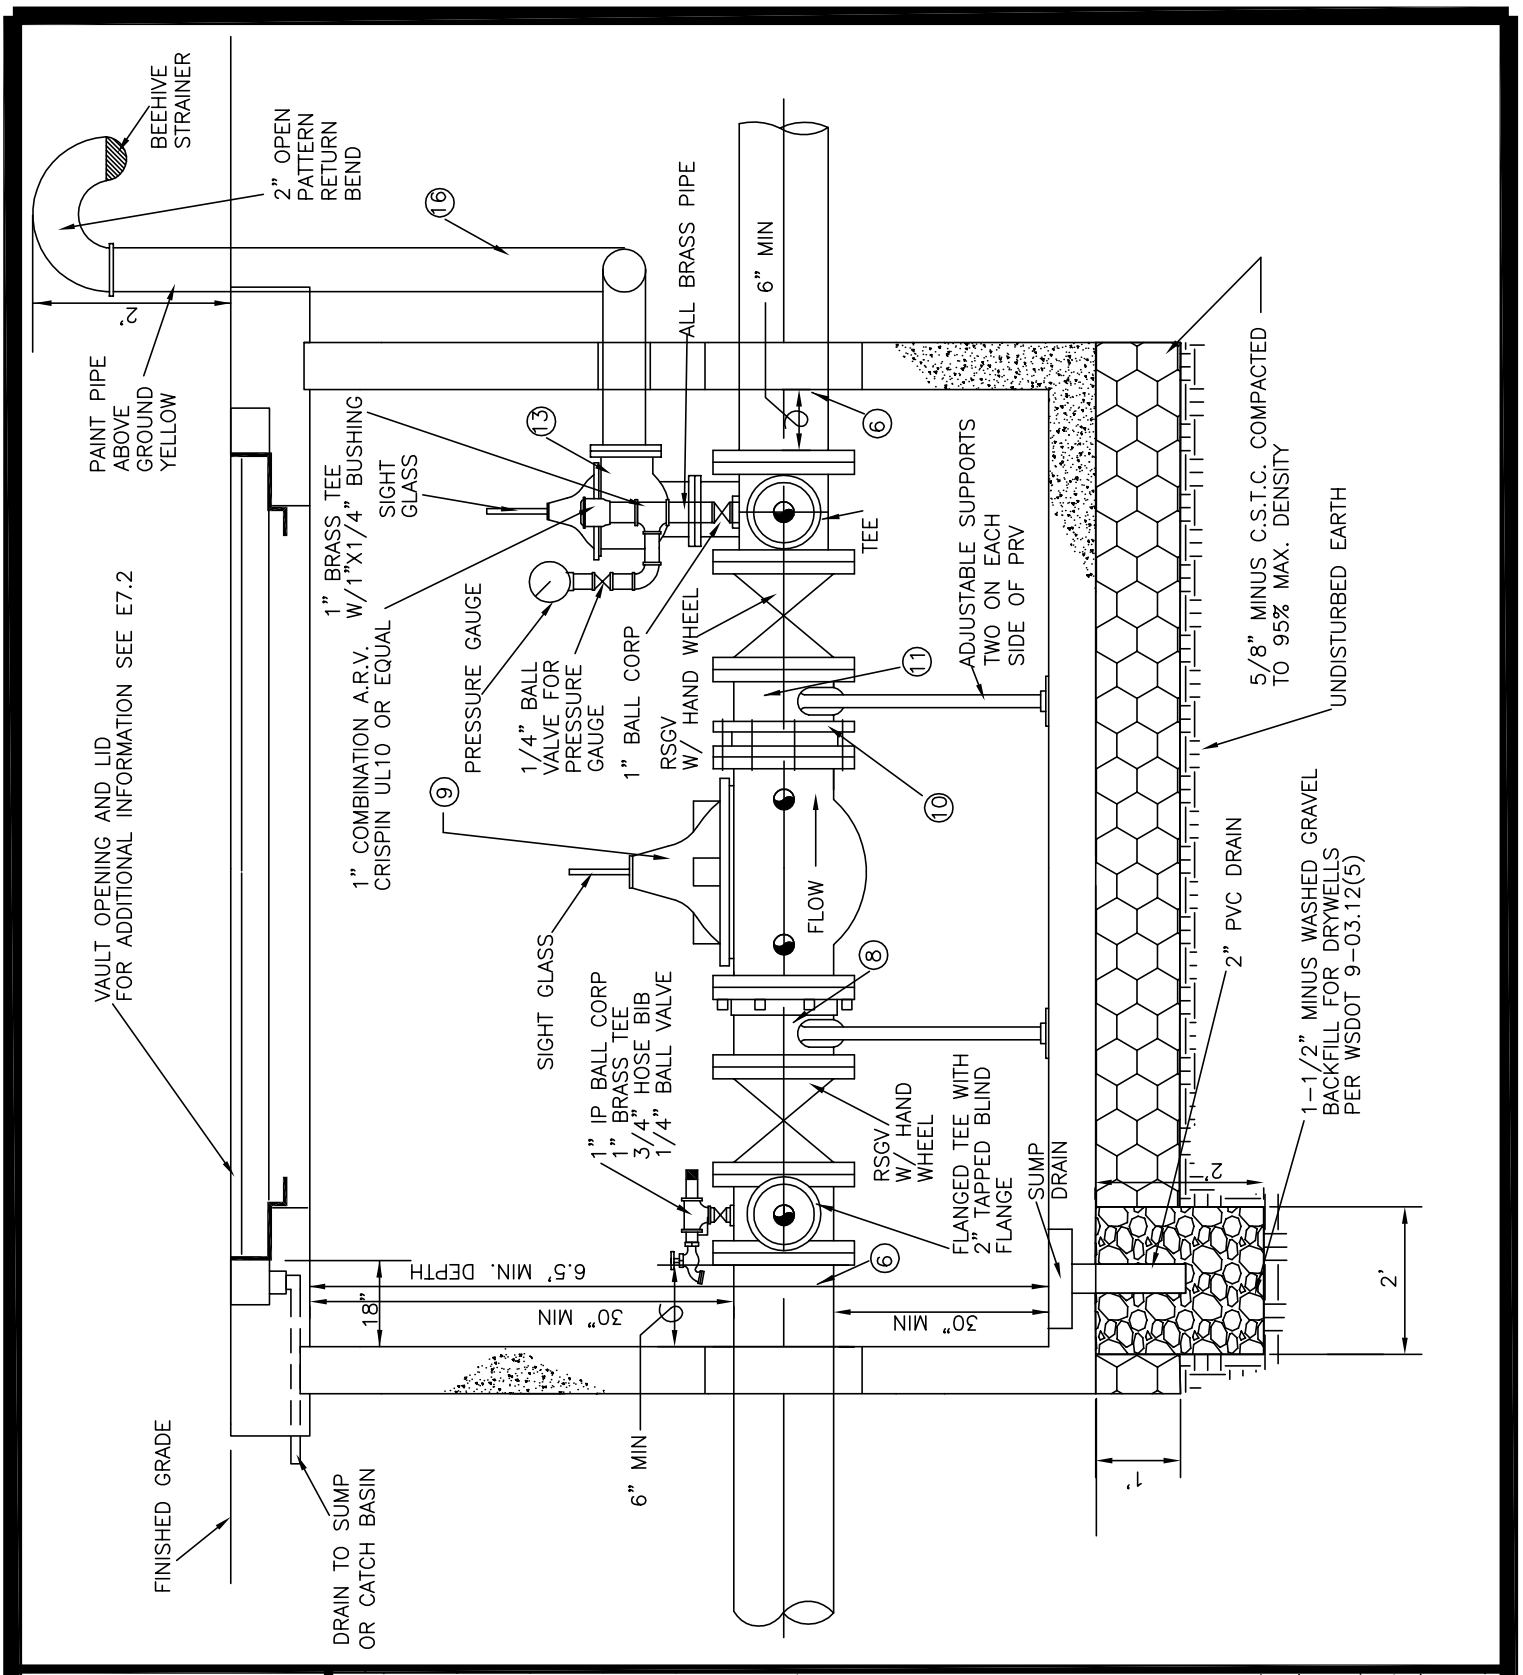

CITY OF EDMONDS

Est. 1890

REVISIONS	
APPROVED BY	DATE
D. GEBERT	4/2/07
R. ENGLISH	10/04/11

STANDARD DETAIL

6" PRV (PROFILE VIEW)

DATE	SCALE	DWG NO.
7/24/01	NTS	E7.2.1